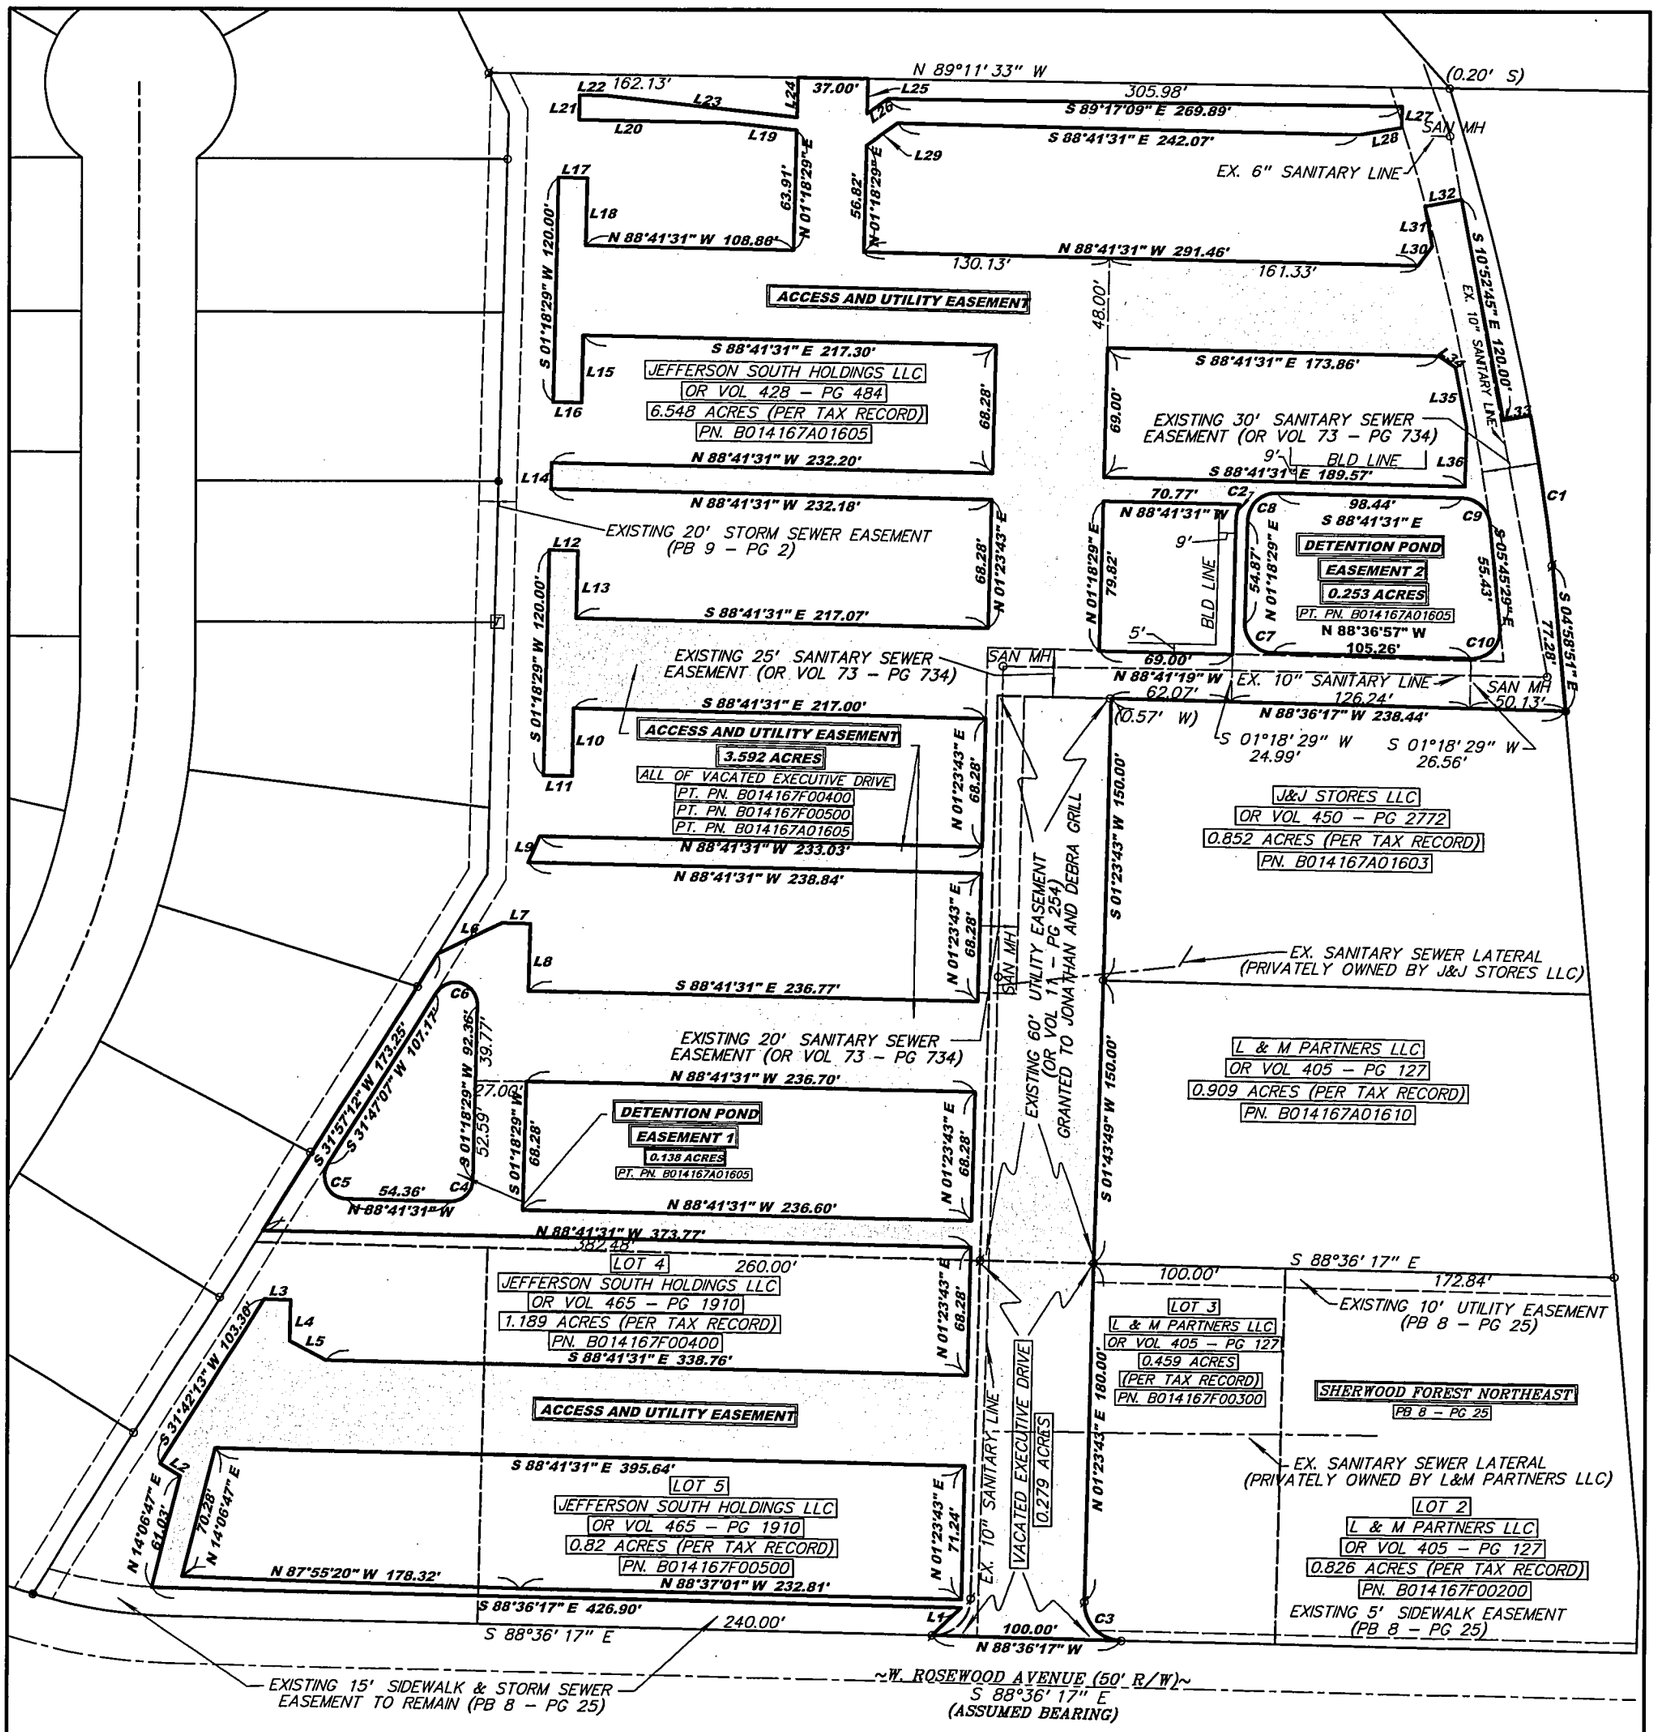

LEGEND

- ● 5/8 INCH REBAR W/ID CAP SET
- ◉ 1/2 INCH REBAR W/ID CAP FOUND
- Ø 5/8 INCH REBAR W/ID CAP FOUND
- ○ 5/8 INCH REBAR FOUND
- ◎ IRON PIPE FOUND
- T T-POST FOUND
- MAG MAG NAIL SET
- SAN MH EXISTING SANITARY SEWER MANHOLE

0 40 80 160

GRAPHIC SCALE 1" = 80'

STATE OF OHIO
GREGORY A. BOCKRATH
8306
REGISTERED
PROFESSIONAL SURVEYOR

THIS SURVEY WAS PERFORMED WITHOUT THE BENEFIT OF A TITLE EXAMINATION. BEYOND THE DEED DOCUMENTS CITED ON THE SURVEY DRAWING THERE MAY BE RECORDED OR UN-RECORDED EASEMENTS AND/OR ENCUMBRANCES BENEFITING OR ENCUMBERING THE SURVEYED PROPERTY WHICH ARE NOT SHOWN ON THIS DRAWING.

NOTE: SURVEY BEARINGS BASED ON OHIO NORTH ZONE STATE PLANE COORDINATES OBTAINED FROM THE OHIO DOT VRS NETWORK

EASEMENT EXHIBIT FOR:
THE CITY OF DEFIANCE

ALL OF VACATED EXECUTIVE DRIVE, LOTS 4 AND 5 OF SHERWOOD FOREST NORTHEAST, AND PART OF THE SE 1/4 OF SECTION 35, T4N–R4E, CITY OF DEFIANCE, DEFIANCE COUNTY, OHIO

I HEREBY CERTIFY THIS TO BE A SURVEY MADE UNDER MY SUPERVISION AND THAT THE MONUMENTS ARE FOUND AND/OR SET AS INDICATED.

9-5-25
Date

Gregory A. Bockrath, P.S.
Registered Surveyor No. 8306.
115 S. Fair Avenue, Suite A
Ottawa, Ohio 45875

202500004487
Filed for Record in
DEFIANCE COUNTY, OHIO
CECILIA A. PARSONS, RECORDER
09/12/2025 09:59 AM PGS:2
PLAT 80.00
Book 15 Page 38

Bockrath & Associates
Engineering and Surveying, LLC
115 S. Fair Avenue, Suite A - Ottawa - Ohio
Phone: 419.523.5789

1/2

FILENAME: 24–134_easements_RDL_8–8–25.scj DATE: 8/8/25