Plat of Survey

Being a part of the Southwest quarter (1/4) of Section 29 located in the City of Defiance, and a part of the Southwest quarter (1/4) of Section 29, Township 4 North, Range 4 East, Defiance Township, Defiance County, Ohio.

For... Hermiller Holdings, LLC

OR 389 Page 2420-1422
OR 440 Page 2611-2612

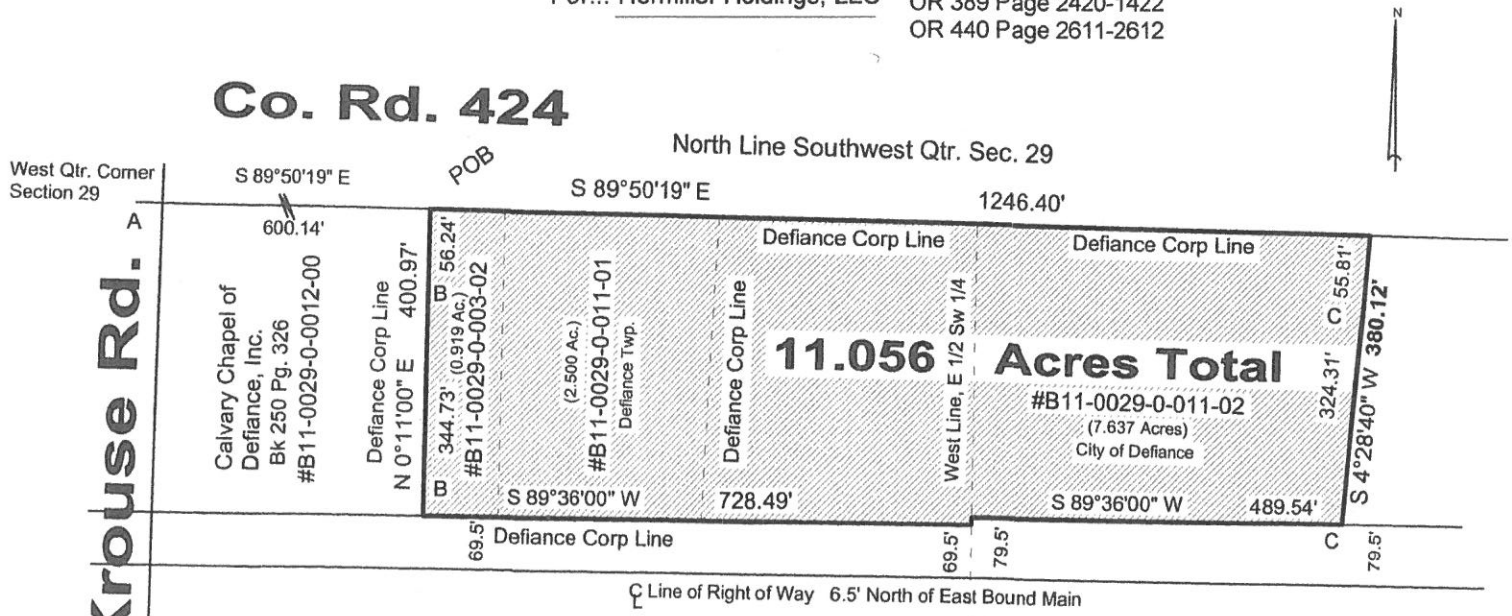

A- Mag nail found.
B- 5/8" iron pin found.
C- 5/8" capped iron pin found.

0' 250'

Assumed meridian

I hereby decalre that I did perform this survey and that it is correct to the best of my knowledge and belief.

11-25-24

Thomas J. Henry
Registered Surveyor No. 6787

STATE OF OHIO
THOMAS HENRY S-6787
REGISTERED PROFESSIONAL SURVEYOR

03-29-36