Plat of Survey

Being a part of Lot No. 35 and Lot No. 43 of the Auditor's Plat of Fractions North of the Maumee River, West of Pearl Street, Third Ward, City of Defiance; also a part of the Southeast quarter (1/4) of Section 22 and a part of the Northeast quarter (1/4) of Section 27, Township 4 North, Range 4 East, Noble Township, Defiance County, Ohio.

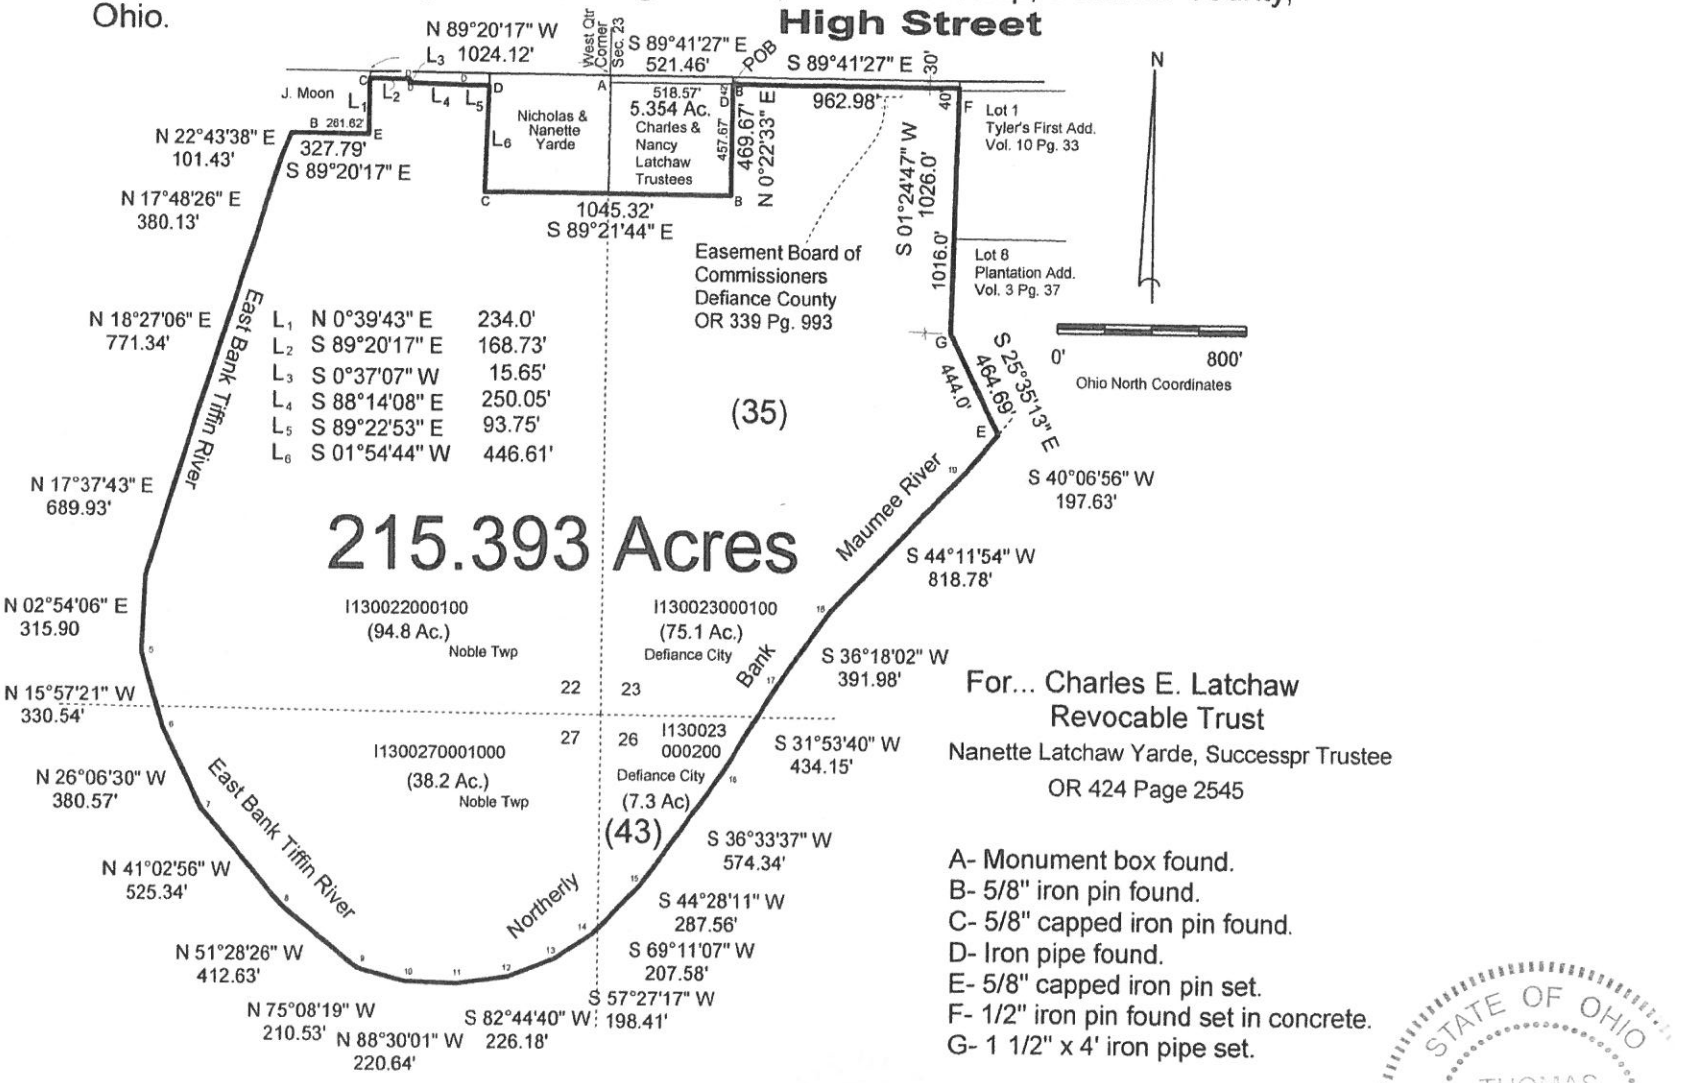

For... Charles E. Latchaw Revocable Trust
Nanette Latchaw Yarde, Successpr Trustee
OR 424 Page 2545

A- Monument box found.
B- 5/8" iron pin found.
C- 5/8" capped iron pin found.
D- Iron pipe found.
E- 5/8" capped iron pin set.
F- 1/2" iron pin found set in concrete.
G- 1 1/2" x 4' iron pipe set.

I hereby declare that I did perform this survey and that it is correct to the best of my knowledge and belief.

12-11-24

Thomas J. Henry
Registered Surveyor No. 6787

STATE OF OHIO
THOMAS HENRY
S-6787
REGISTERED PROFESSIONAL SURVEYOR

L-006-056