Plat of Survey

Being a part of the Northwest quarter (1/4) of Section 24, Township 5 North, Range 2 East, Farmer Township, Defiance County, Ohio.

N

NAD 83 (2011)

For... Sean Appel, ETAL
Parcel # D24-0024-0-004-00
OR 465 Pg. 1099

For... APL AG, LLC
Parcel # D24-0024-0-004-01
OR 465 Pg. 2796

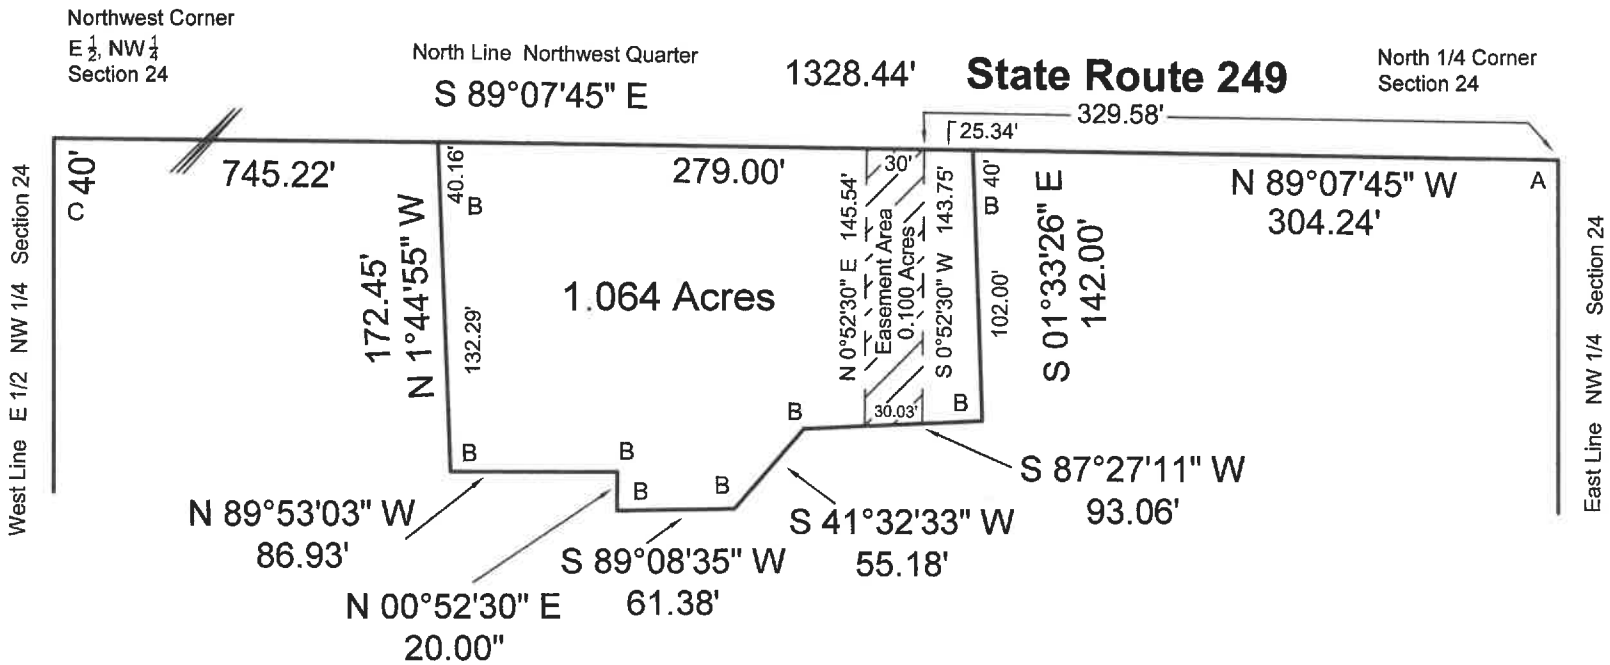

Legend

A - Iron Pin Found
B - ⅝" Capped Iron Pin Set
C - ⅝" Capped Iron Pin Found

0' 100'

STATE OF OHIO
THOMAS HENRY
6787
REGISTERED
PROFESSIONAL SURVEYOR

I hereby declare that I did perform this survey and that it is correct to the best of my knowledge and belief.

3-17-26

Thomas J. Henry
Registered Surveyor No. 6787

09-24-16