Plat of Survey

Being a part of the Northwest quarter (1/4) and a part of the Southwest quarter (1/4) of Section 21, Township 4 North, Range 4 East, Noble Township, Defiance County, Ohio.

For... Arnoldus DeKleijne

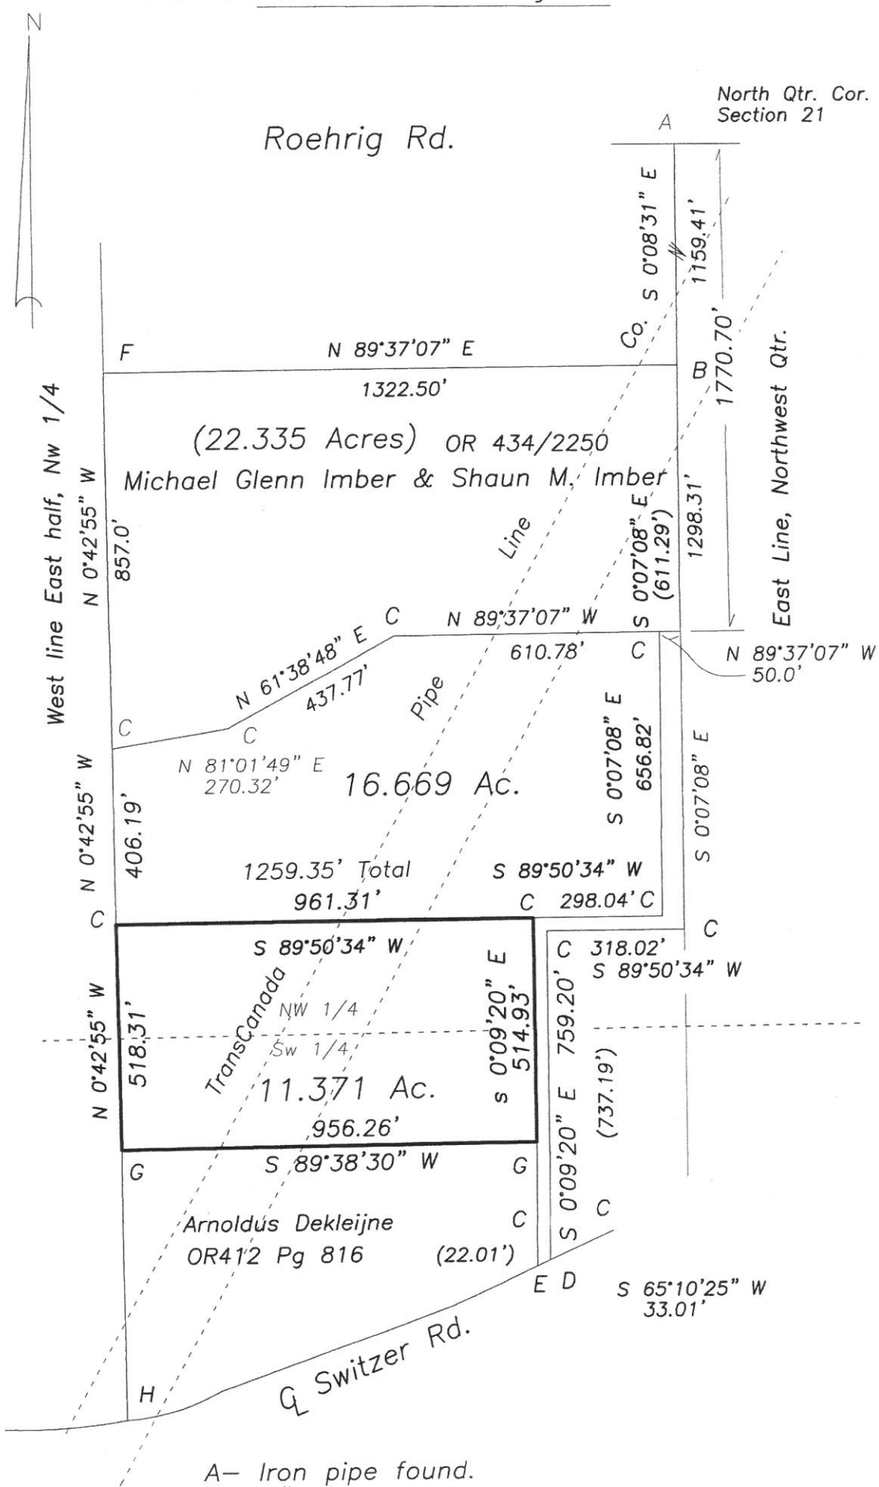

A– Iron pipe found.
B– 1" iron pin found.
C– Capped iron pin found.
D– Railroad spike found.
E– Point established.
F– Iron pin found.
G– 5/8" capped iron pin set.
H– Mag nail found.

0' 350'

I hereby declare that I did perform this survey and that it is correct to the best of my knowledge and belief.

4-11-24

Thomas J. Henry
Registered Surveyor No. 6787

STATE OF OHIO
THOMAS HENRY
S-6787
REGISTERED
PROFESSIONAL SURVEYOR

06-21-59